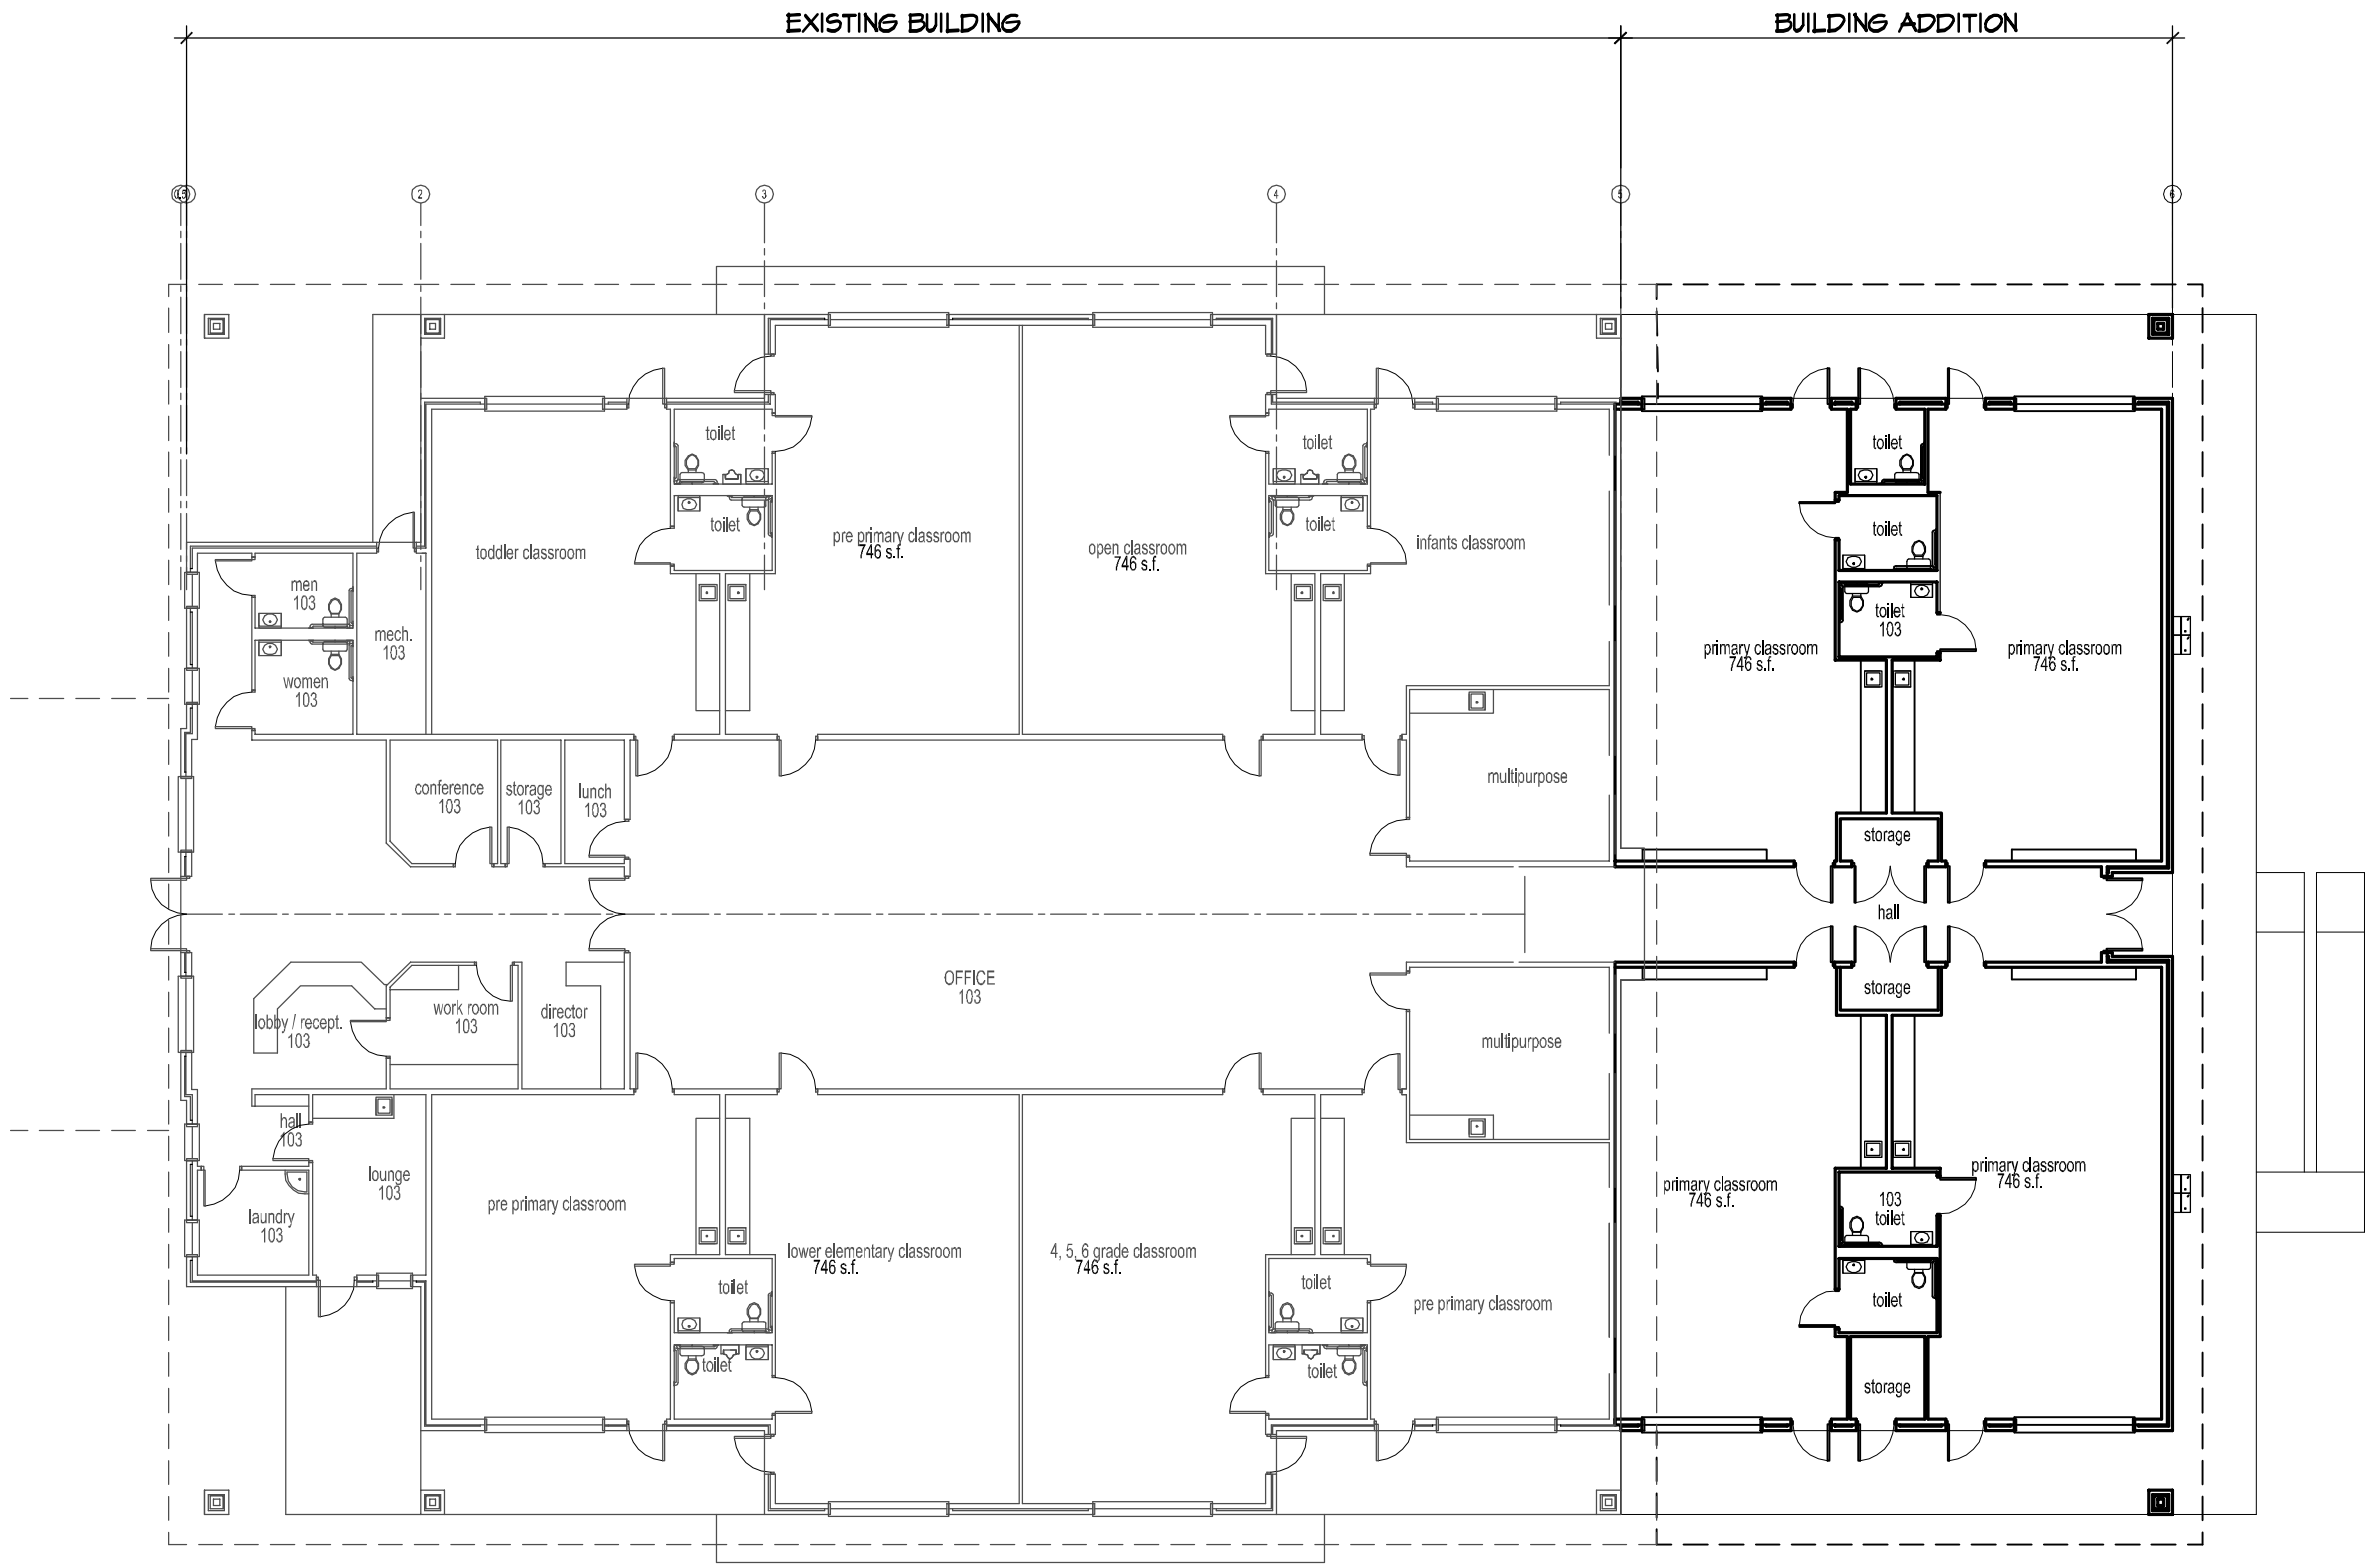

NORTH

01 overall floor plan

SCALE: 1/16" = 1'- 0"

APa Architects

architecture .
planning . project
managment

1016 State Highway 46 East
Boerne, Texas 78006
t 210.781.3405
alvin.apa@gmail.com
www.aparchitects.weebly.com

Alvin G. Peters, Architect #15199

© AP Architects, All Rights Reserved. This drawing and its reproductions are the property of AP Architects and may not be reproduced, published, or used in any way without the written permission of AP Architects.

Pinnacle Montessori School Classroom Addition

19730 Bulverde Road
San Antonio, Texas

schematic design submittal

REVISED	DATE

not for construction
07.26.2012

PROJECT NO.
2012.015
DATE
07.26.2012

overall floor plan

A2.2